


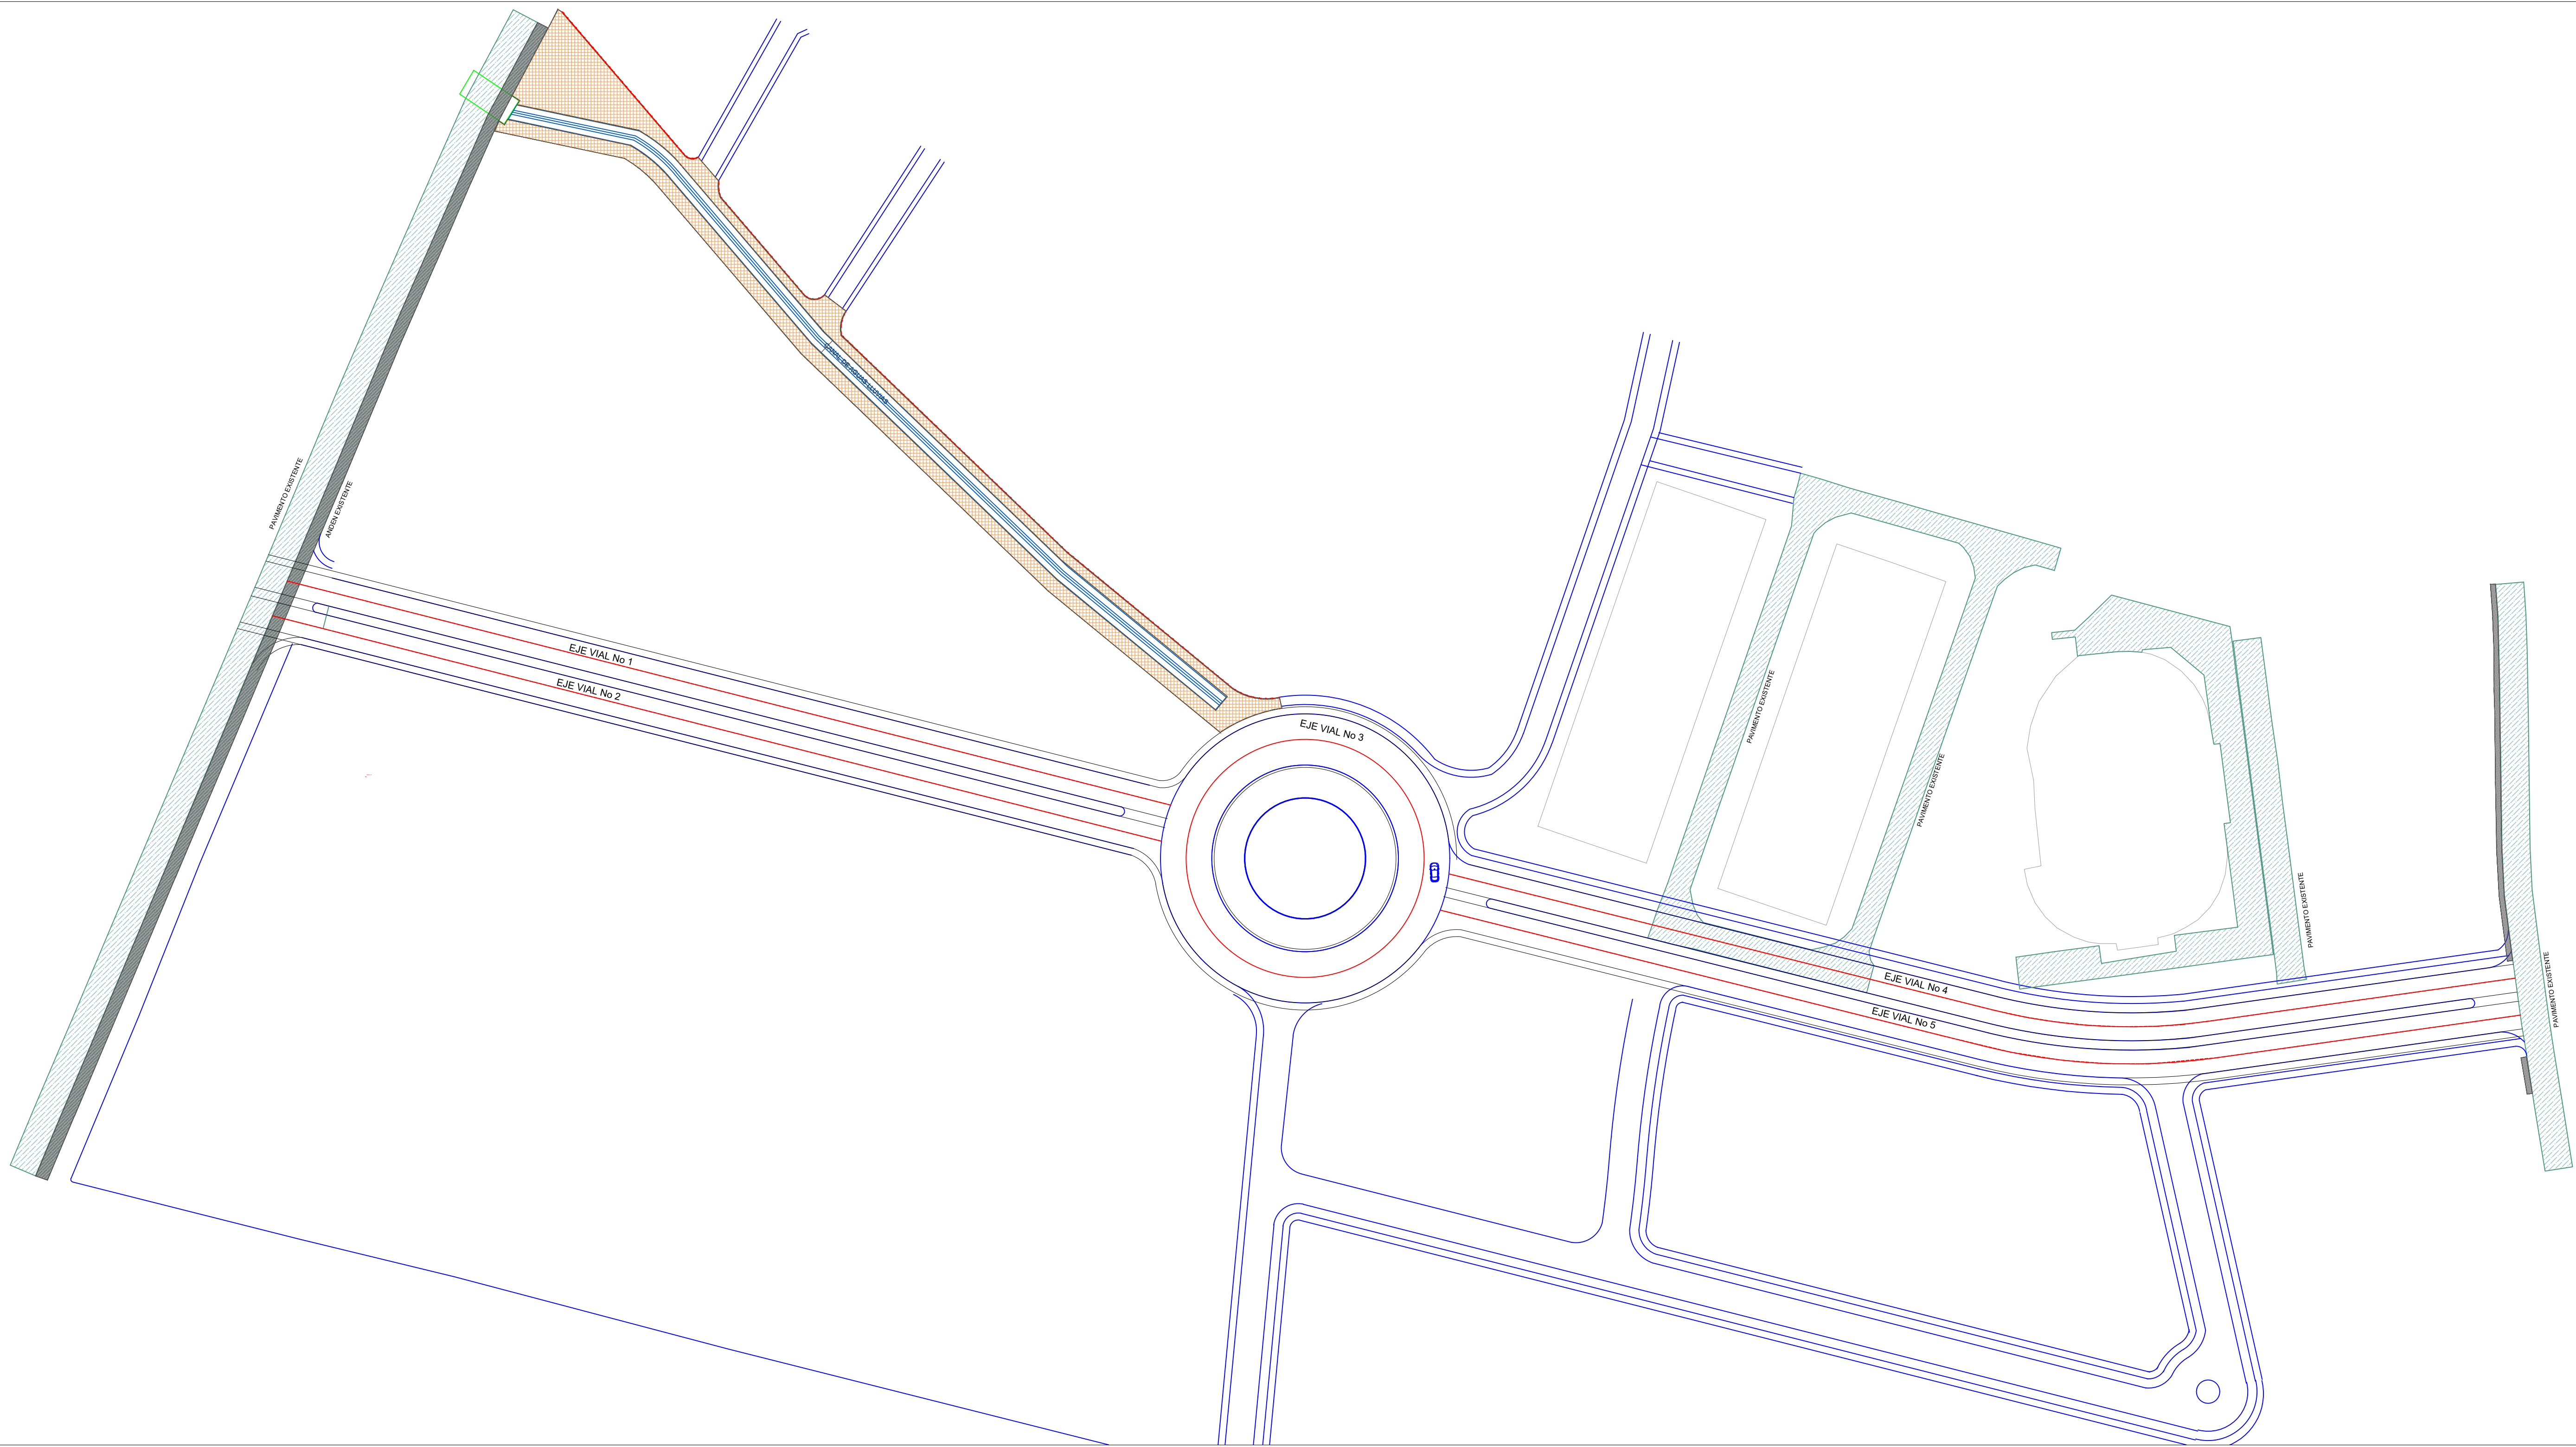


CONTROL POINT	STATION	NORTHING	EASTING	DIRECTION	DISTANCE	DEFLECTION ANGLE	DELTA ANGLE	DEGREE OF CURVE - ARC	DEGREE OF CURVE - CHORD	CHORD DIRECTION	TANGENT	RADIUS	ARC LENGTH	CHORD LENGTH	EXTERNAL	MID ORDINATE
BOP	0+000.0000	1474995.7749	1079112.4490	S 75°46'23" E	195.5100											
EOP	0+195.5100	1474947.7259	1079301.9628													

CONTROL POINT	STATION	NORTHING	EASTING	DIRECTION	DISTANCE	DEFLECTION ANGLE	DELTA ANGLE	DEGREE OF CURVE - ARC	DEGREE OF CURVE - CHORD	CHORD DIRECTION	TANGENT	RADIUS	ARC LENGTH	CHORD LENGTH	EXTERNAL	MID ORDINATE
BOP	0+000.0000	1474988.3284	1079109.2853	S 75°46'23" E	196.7480											
EOP	0+196.7480	1474939.9753	1079299.9991													


CONTROL POINT	STATION	NORTHING	EASTING	DIRECTION	DISTANCE	DEFLECTION ANGLE	DELTA ANGLE	DEGREE OF CURVE - ARC	DEGREE OF CURVE - CHORD	CHORD DIRECTION	TANGENT	RADIUS	ARC LENGTH	CHORD LENGTH	EXTERNAL	MID ORDINATE
BOP	0+000.0000	1474942.4028	1079306.0248	N 13°51'18" E	0.0000											
PC	0+000.0000	1474942.4028	1079306.0248													
RADIUS	N/A	1474936.2971	1079330.7801				359°34'38"	22°28'17"	22°37'05"	S13°38'37"W	-0.0841	25.4972	160.0154	0.1881	50.9945	50.9942
PI	0+000.0941	1474942.3114	1079306.0023													
PT	0+160.0154	1474942.2199	1079305.9804	N/A	0.0000	N/A										
EOP	0+160.0154	1474942.2199	1079305.9804													

CONTROL POINT	STATION	NORTHING	EASTING	DIRECTION	DISTANCE	DEFLECTION ANGLE	DELTA ANGLE	DEGREE OF CURVE - ARC	DEGREE OF CURVE - CHORD	CHORD DIRECTION	TANGENT	RADIUS	ARC LENGTH	CHORD LENGTH	EXTERNAL	MID ORDINATE
BOP	0+000.0000	1474932.9822	1079361.6024	S 75°57'30" E	120.3832											
PC	0+120.3832	1474903.7787	1079478.3691													
RADIUS	N/A	1475020.1530	1079507.4845				22°01'38"	04°46'29"	04°46'34"	S86°58'19"E	23.3551	120.0000	46.1335	45.8500	2.2516	2.2102
PI	0+143.7184	1474998.1121	1079501.0264													
PT	0+168.4968	1474901.3566	1079524.1550	N 82°00'52" E	66.7614											
EOP	0+233.2582	1474910.6312	1079590.2691													


CONTROL POINT	STATION	NORTHING	EASTING	DIRECTION	DISTANCE	DEFLECTION ANGLE	DELTA ANGLE	DEGREE OF CURVE - ARC	DEGREE OF CURVE - CHORD	CHORD DIRECTION	TANGENT	RADIUS	ARC LENGTH	CHORD LENGTH	EXTERNAL	MID ORDINATE
BOP	0+000.0000	1474925.2088	1079359.7292	S 75°57'30" E	119.9064											
PC	0+119.9064	1474896.1162	1079476.0528													
RADIUS	N/A	1475022.2317	1079507.5944				22°01'38"	04°24'27"	04°24'30"	S86°58'19"E	25.3014	130.0000	49.9780	49.6708	2.4393	2.3943
PI	0+145.2078	1474889.9774	1079500.5982													
PT	0+169.8844	1474893.4923	1079525.6542	N 82°00'52" E	66.3554											
EOP	0+236.2399	1474902.7105	1079591.3662													

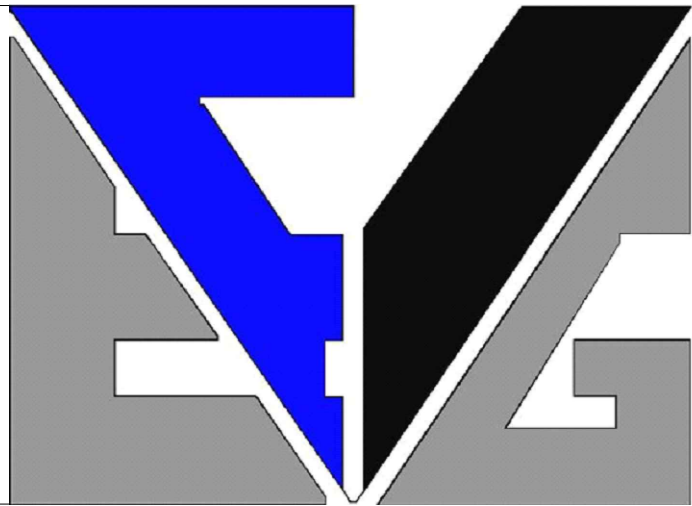

DIBUJO:

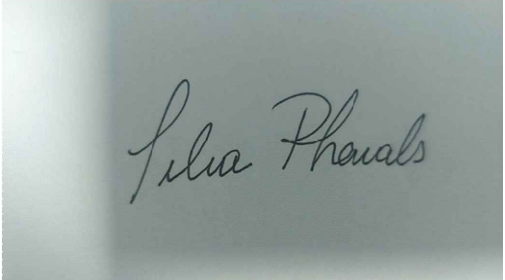
ING. LILIA RHENALS ACUÑA

DISEÑO:

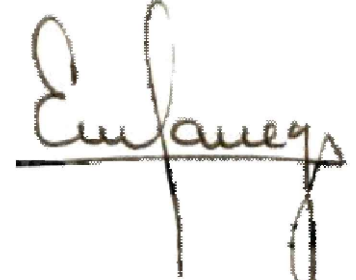
ING. EMIRO VANEGAS GOMEZ

MODIFICACIONES		
Nº	CONCEPTO	FECHA
1		
2		
3		
4		
5		
6		
7		

PROYECTO:

DISEÑO VIAL DOBLE CALZADA VILLA OLIMPICA,
MUNICIPIO DE LOS CORDOBAS

CONTIENE:

PLANTA GENERAL Y PERFIL
EJE VIAL N°1

UBICACION

LOS CORDOBAS, CORDOBA

FECHA:

JULIO 2025

ESCALA:

1 : 750

PLANCHA:

PLANO BASE VILLA OLIMPICA.DWG