

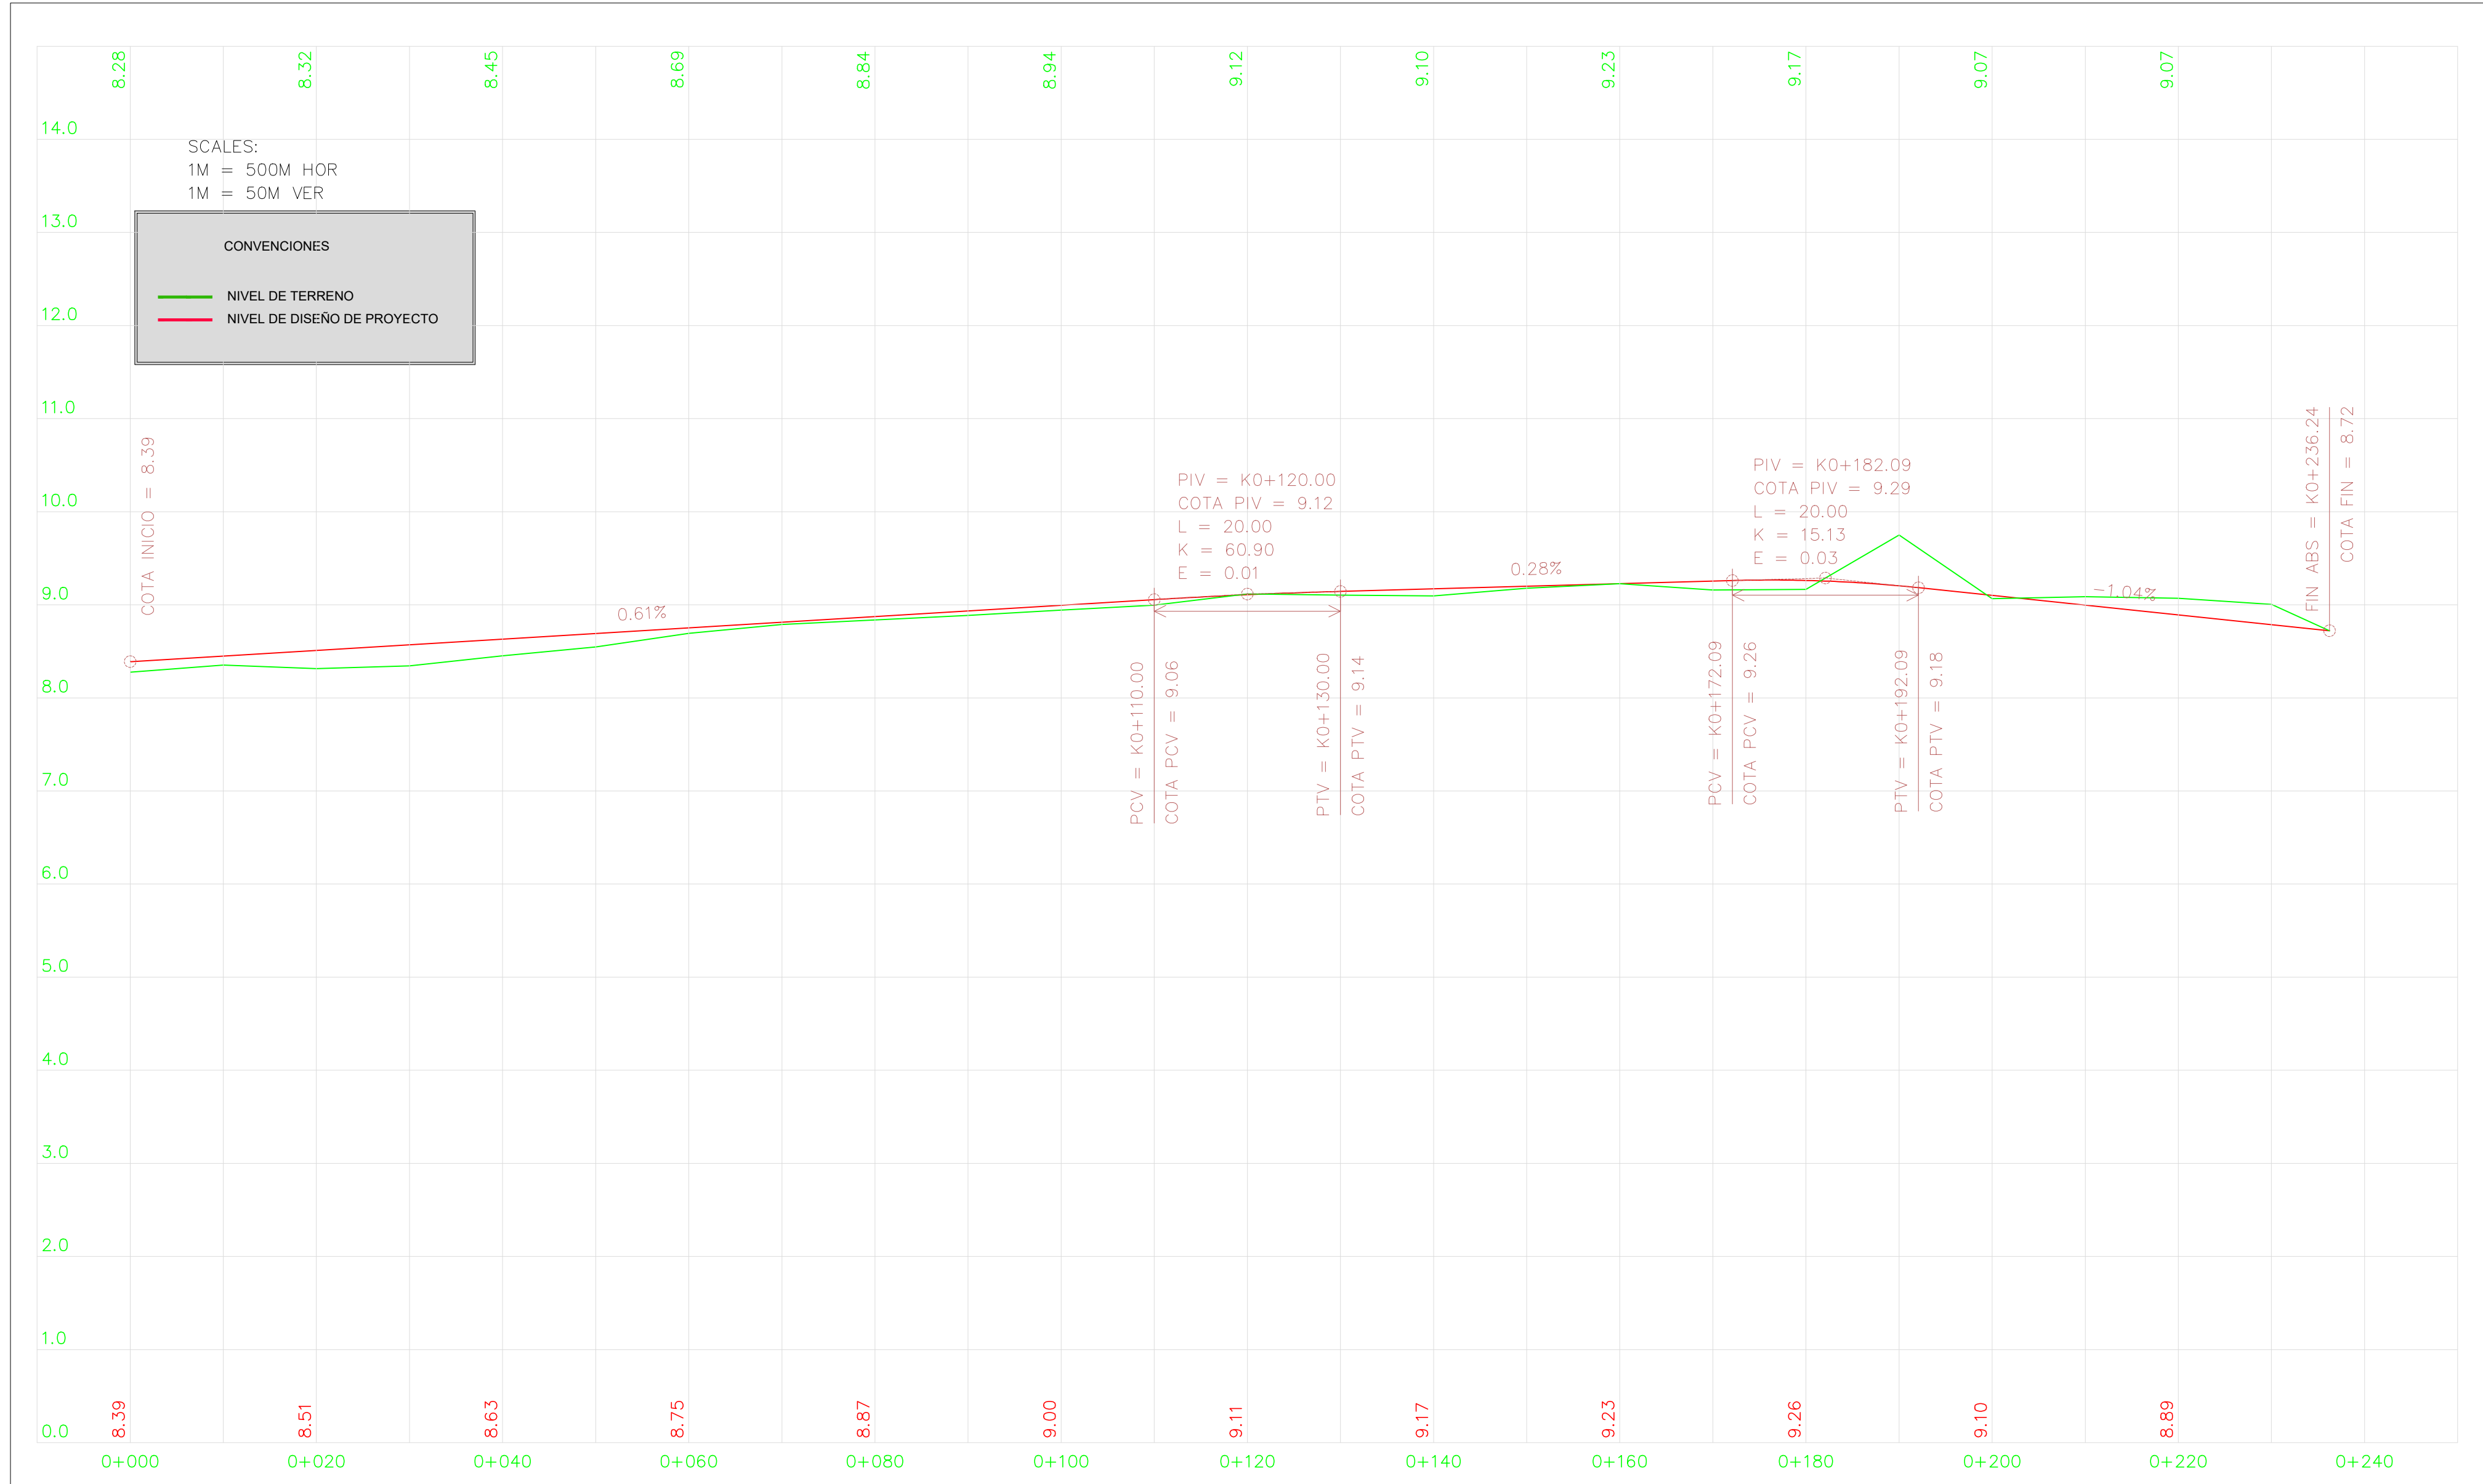
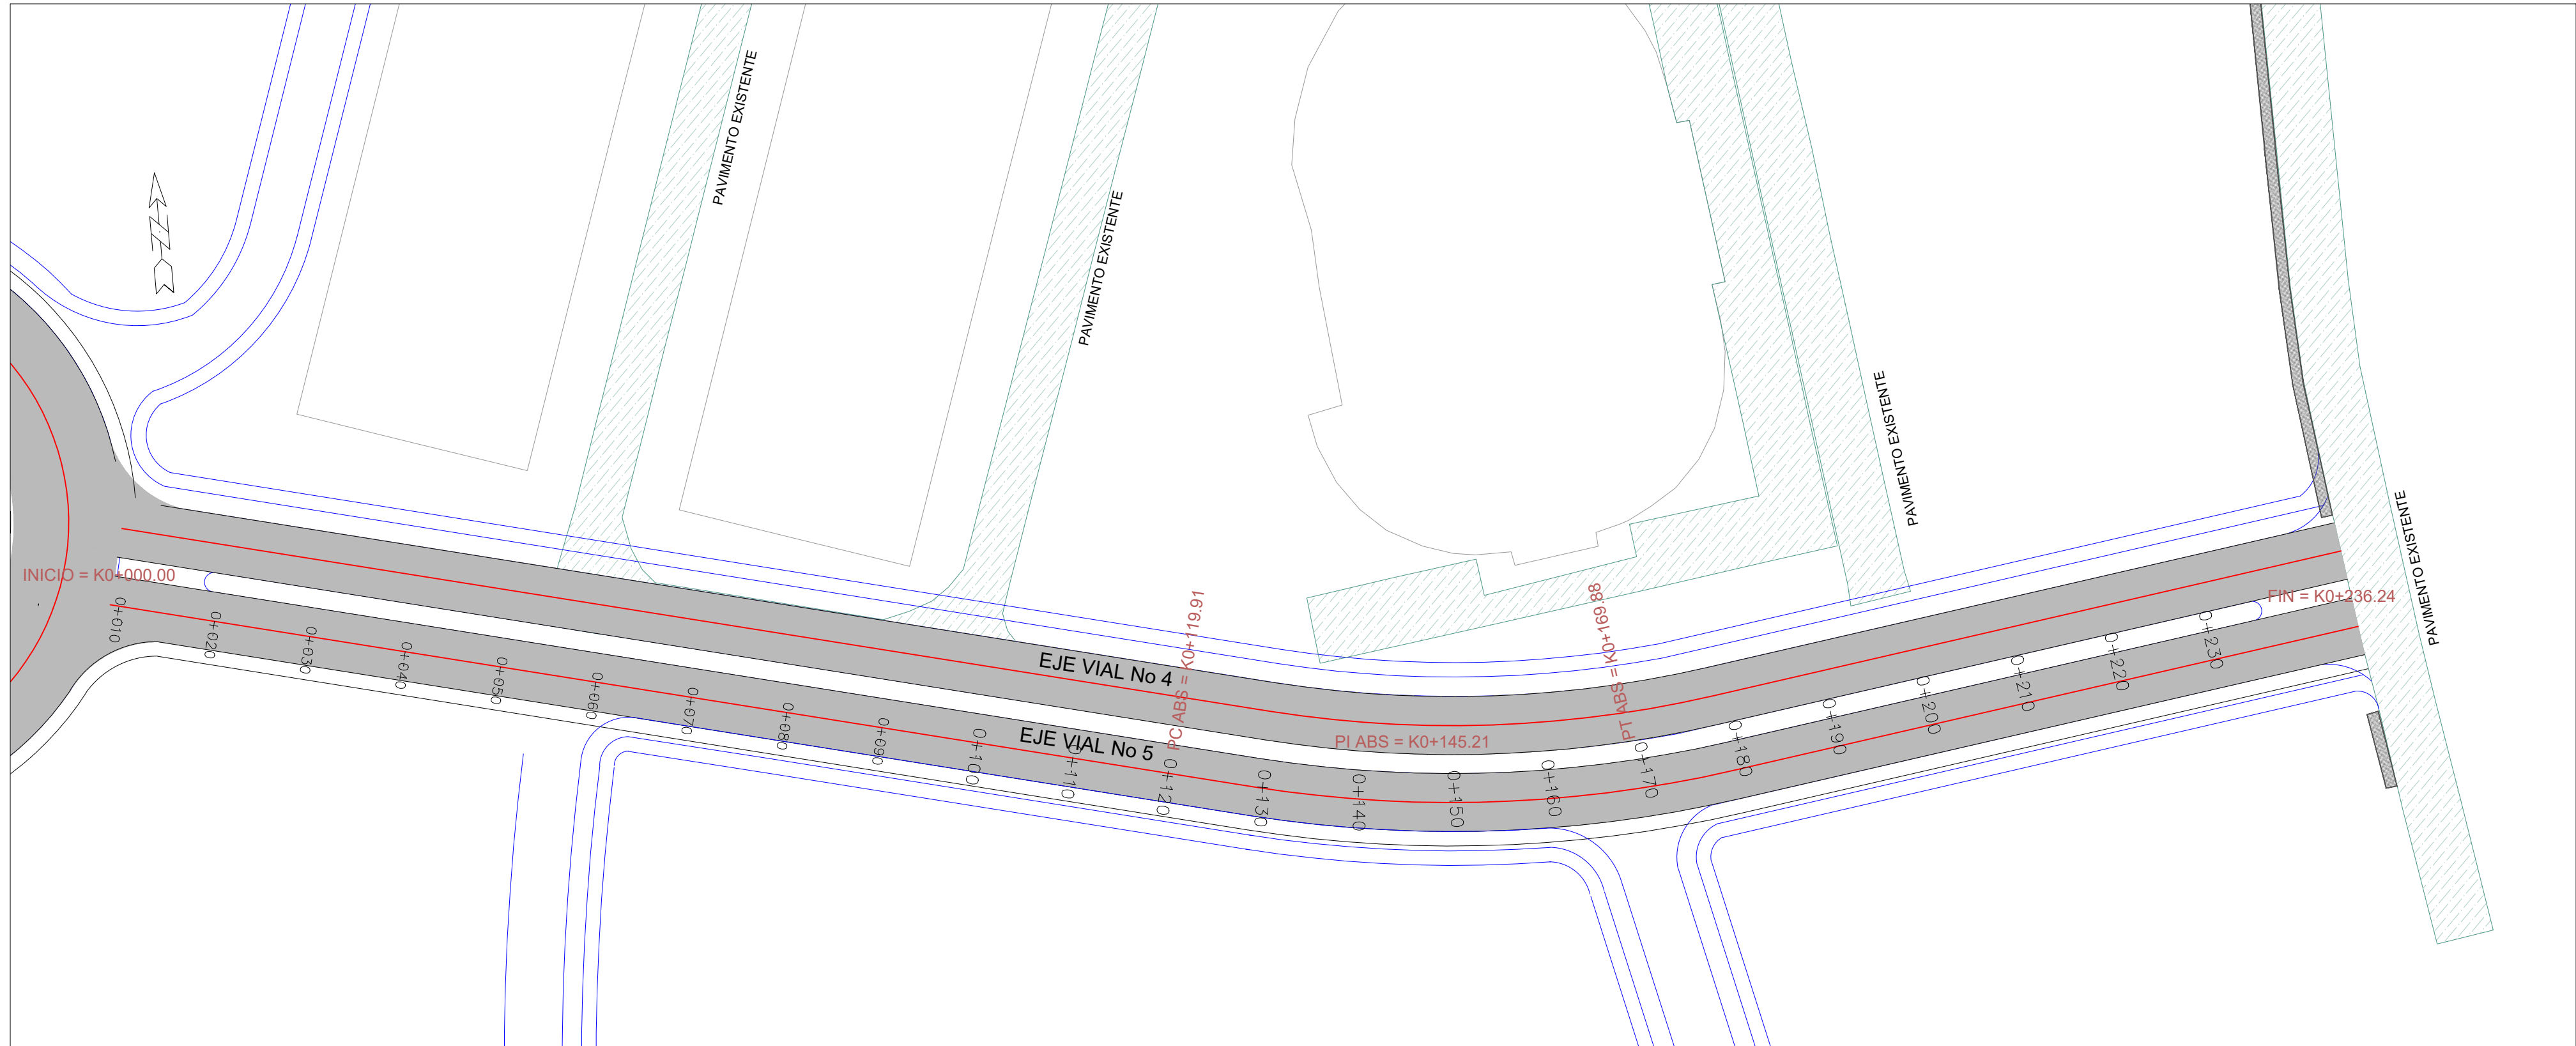
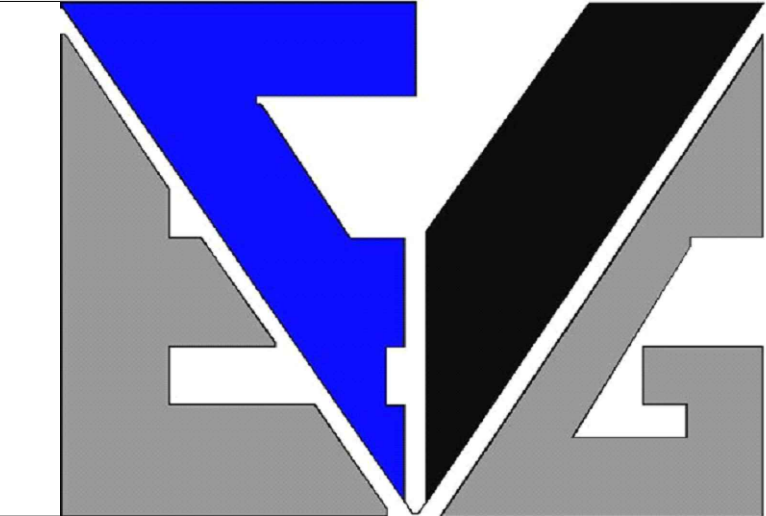


CONTROL POINT	STATION	NORTHING	EASTING	DIRECTION	DISTANCE	DEFLECTION ANGLE	DELTA ANGLE	DEGREE OF CURVE - ARC	DEGREE OF CURVE - CHORD	CHORD DIRECTION	TANGENT	RADIUS	ARC LENGTH	CHORD LENGTH	EXTERNAL	MID ORDINATE
BOP	0+00.0000	1474925.2088	1079359.7292	S 75°57'30" E	119.9064											
PC	0+119.9064	1474896.1162	1079476.0528													
RADIUS	N/A	1475022.2317	1079507.5944													
PI	0+145.2078	1474889.9774	1079500.5982			22°01'38"										
PT	0+169.8844	1474893.4923	1079525.6542	N 82°00'52" E	66.3554											
EOP	0+236.2399	1474902.7105	1079591.3662													

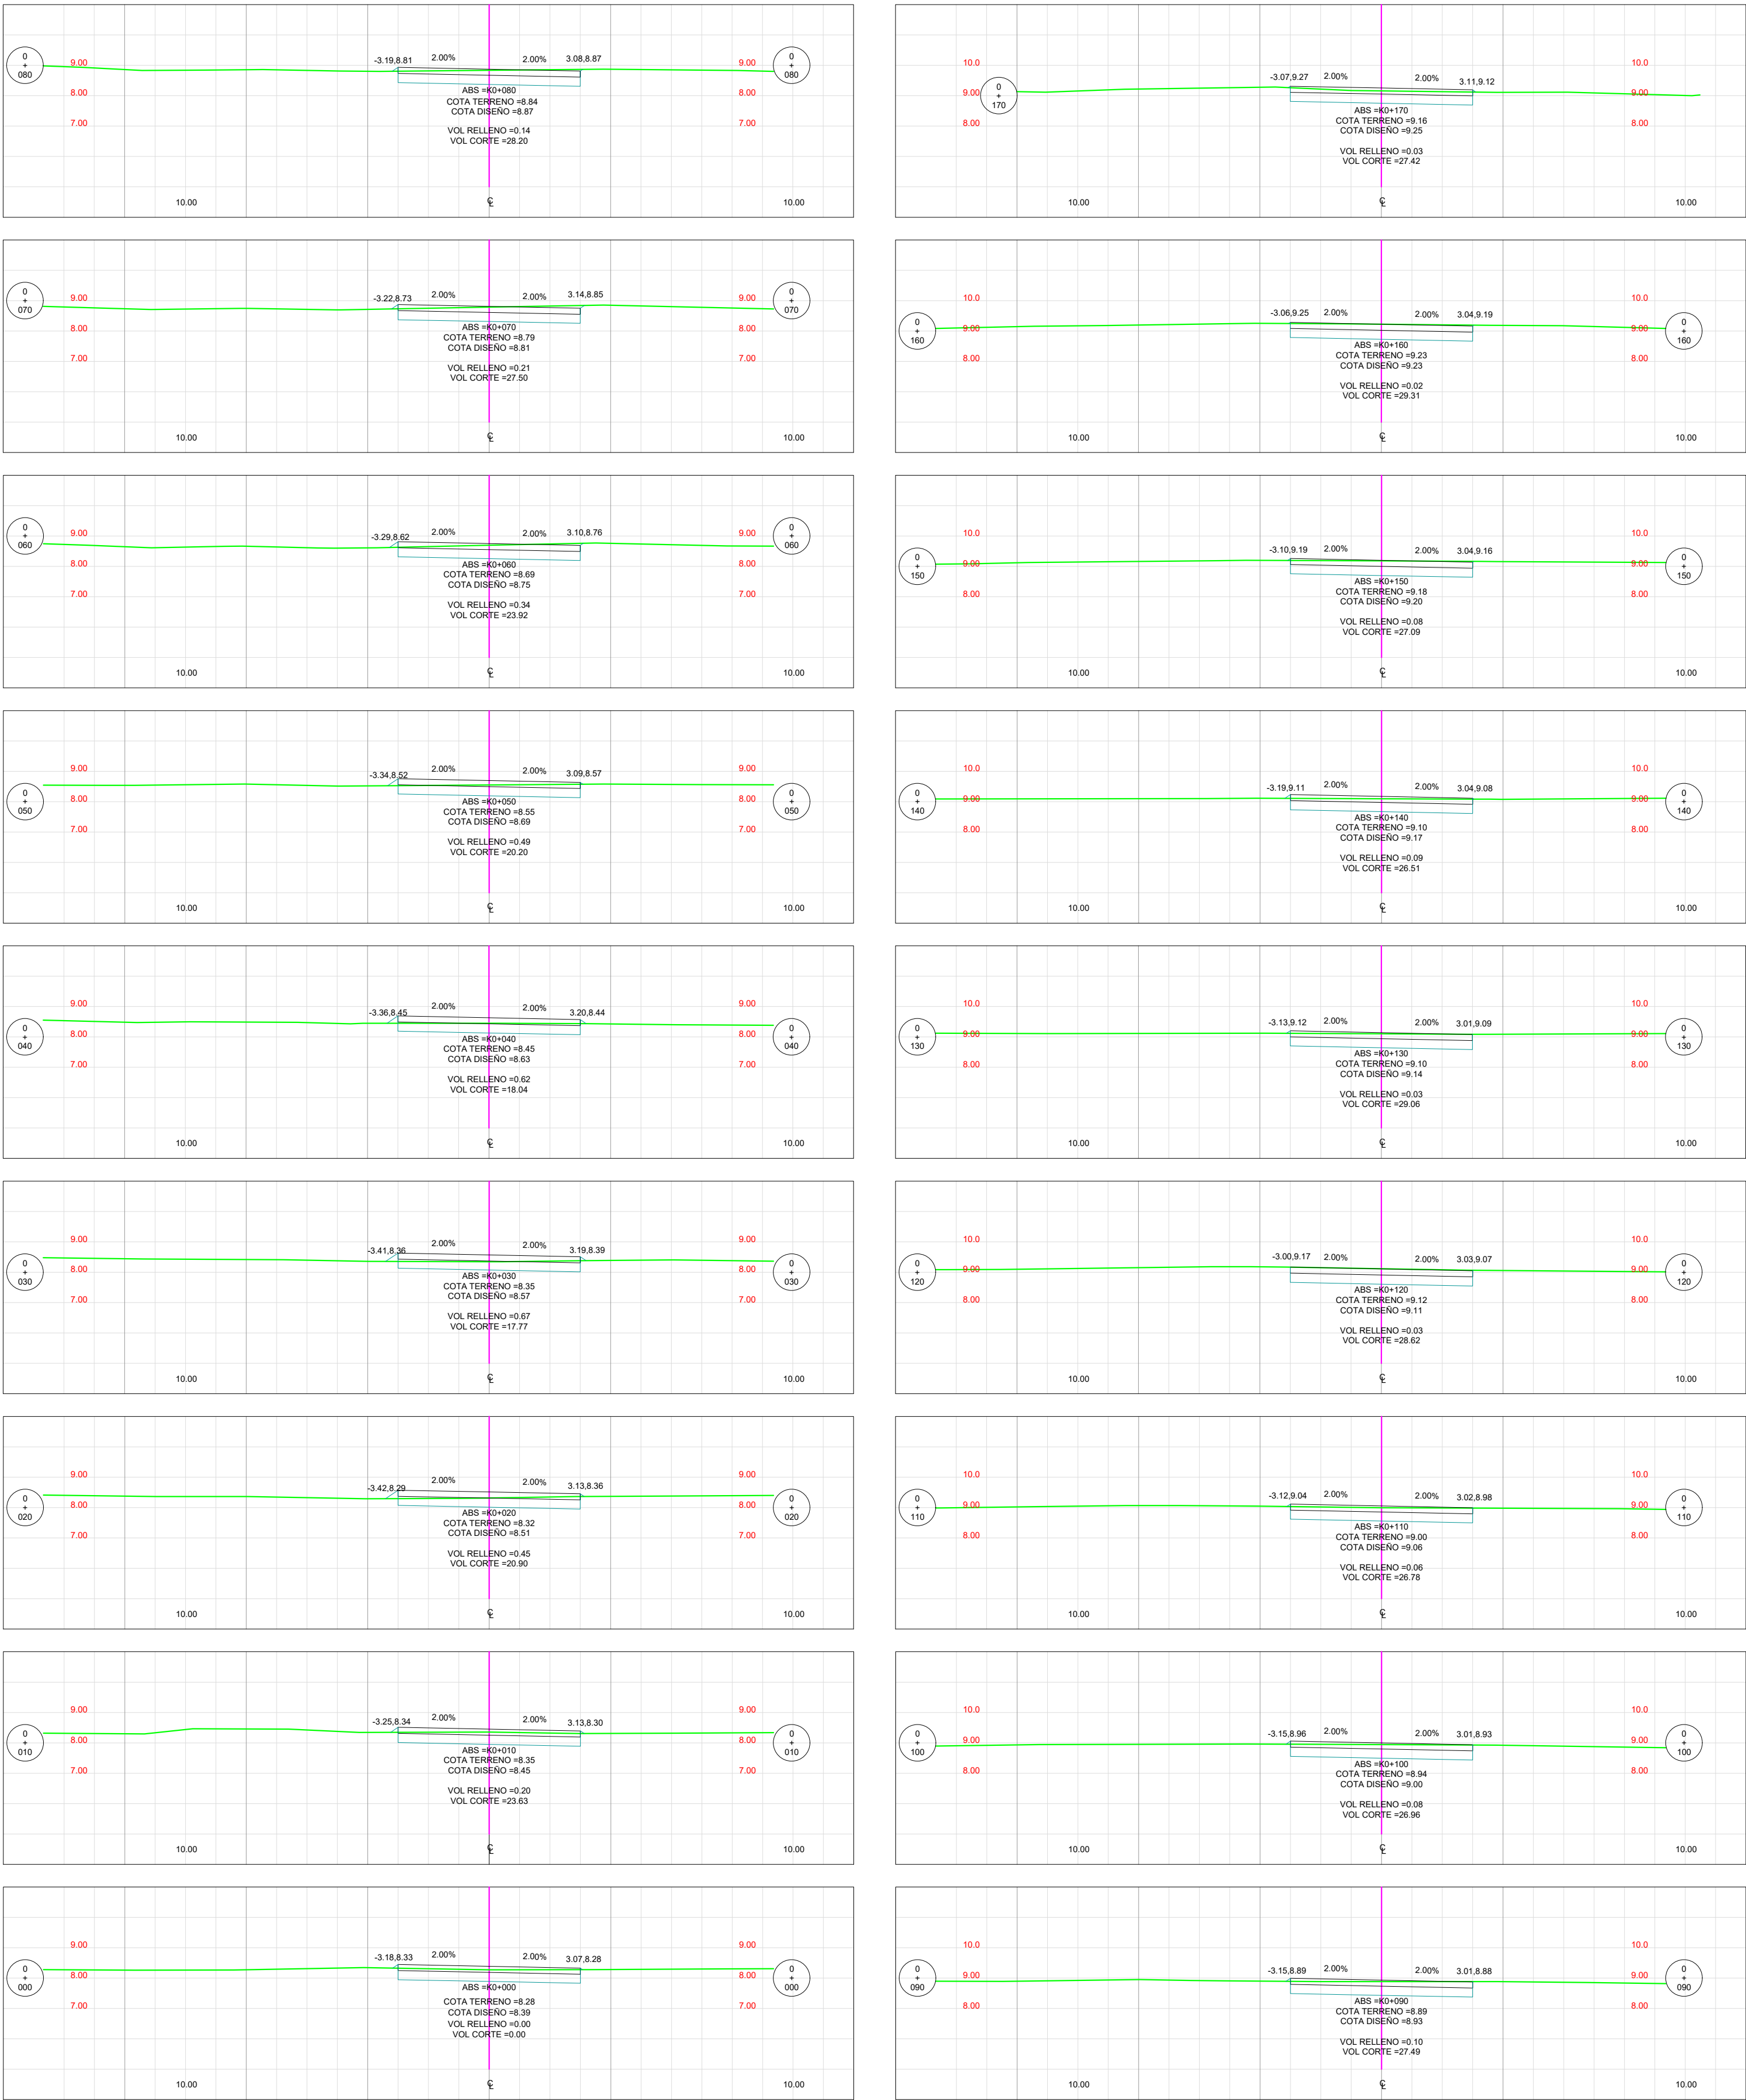

Terreno natural

Sección de Diseño

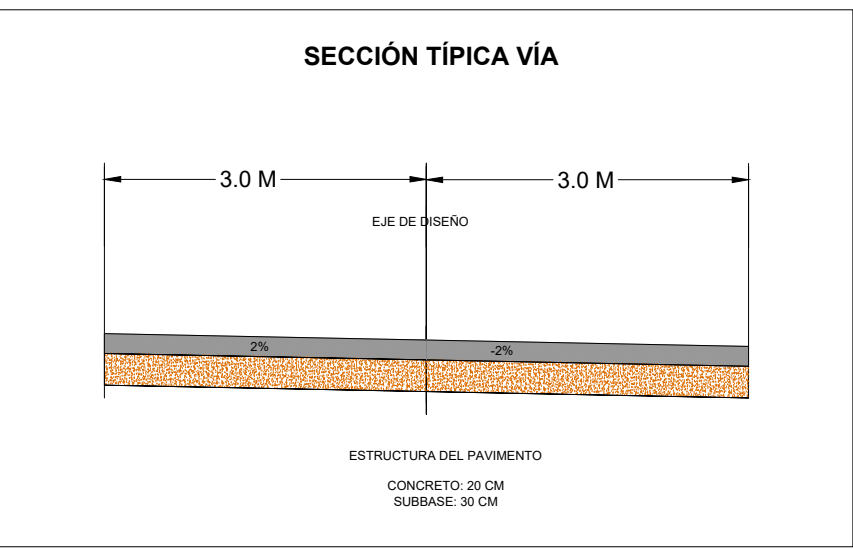

DIBUJO:

Lilia Rhénals Acuña

ING. LILIA RHENALS ACUÑA

DISEÑO:

Emiro Vanegas Gómez

ING. EMIRO VANEGAS GOMEZ

MODIFICACIONES		
Nº	CONCEPTO	FECHA
1		
2		
3		
4		
5		
6		
7		

PROYECTO:

DISEÑO VIAL DOBLE CALZADA VILLA OLIMPICA, MUNICIPIO DE LOS CORDOBAS

CONTIENE:

PLANTA GENERAL Y PERFIL
EJE VIAL N°5

UBICACION

LOS CORDOBAS, CORDOBA

FECHA:

JULIO 2025

PLANTA:

PLANTA - PERFIL EJE
5.DWG

ESCALA:

PLANTA = 1:1000
H=1 : 500
V=1 : 50